PROCESSING CELL

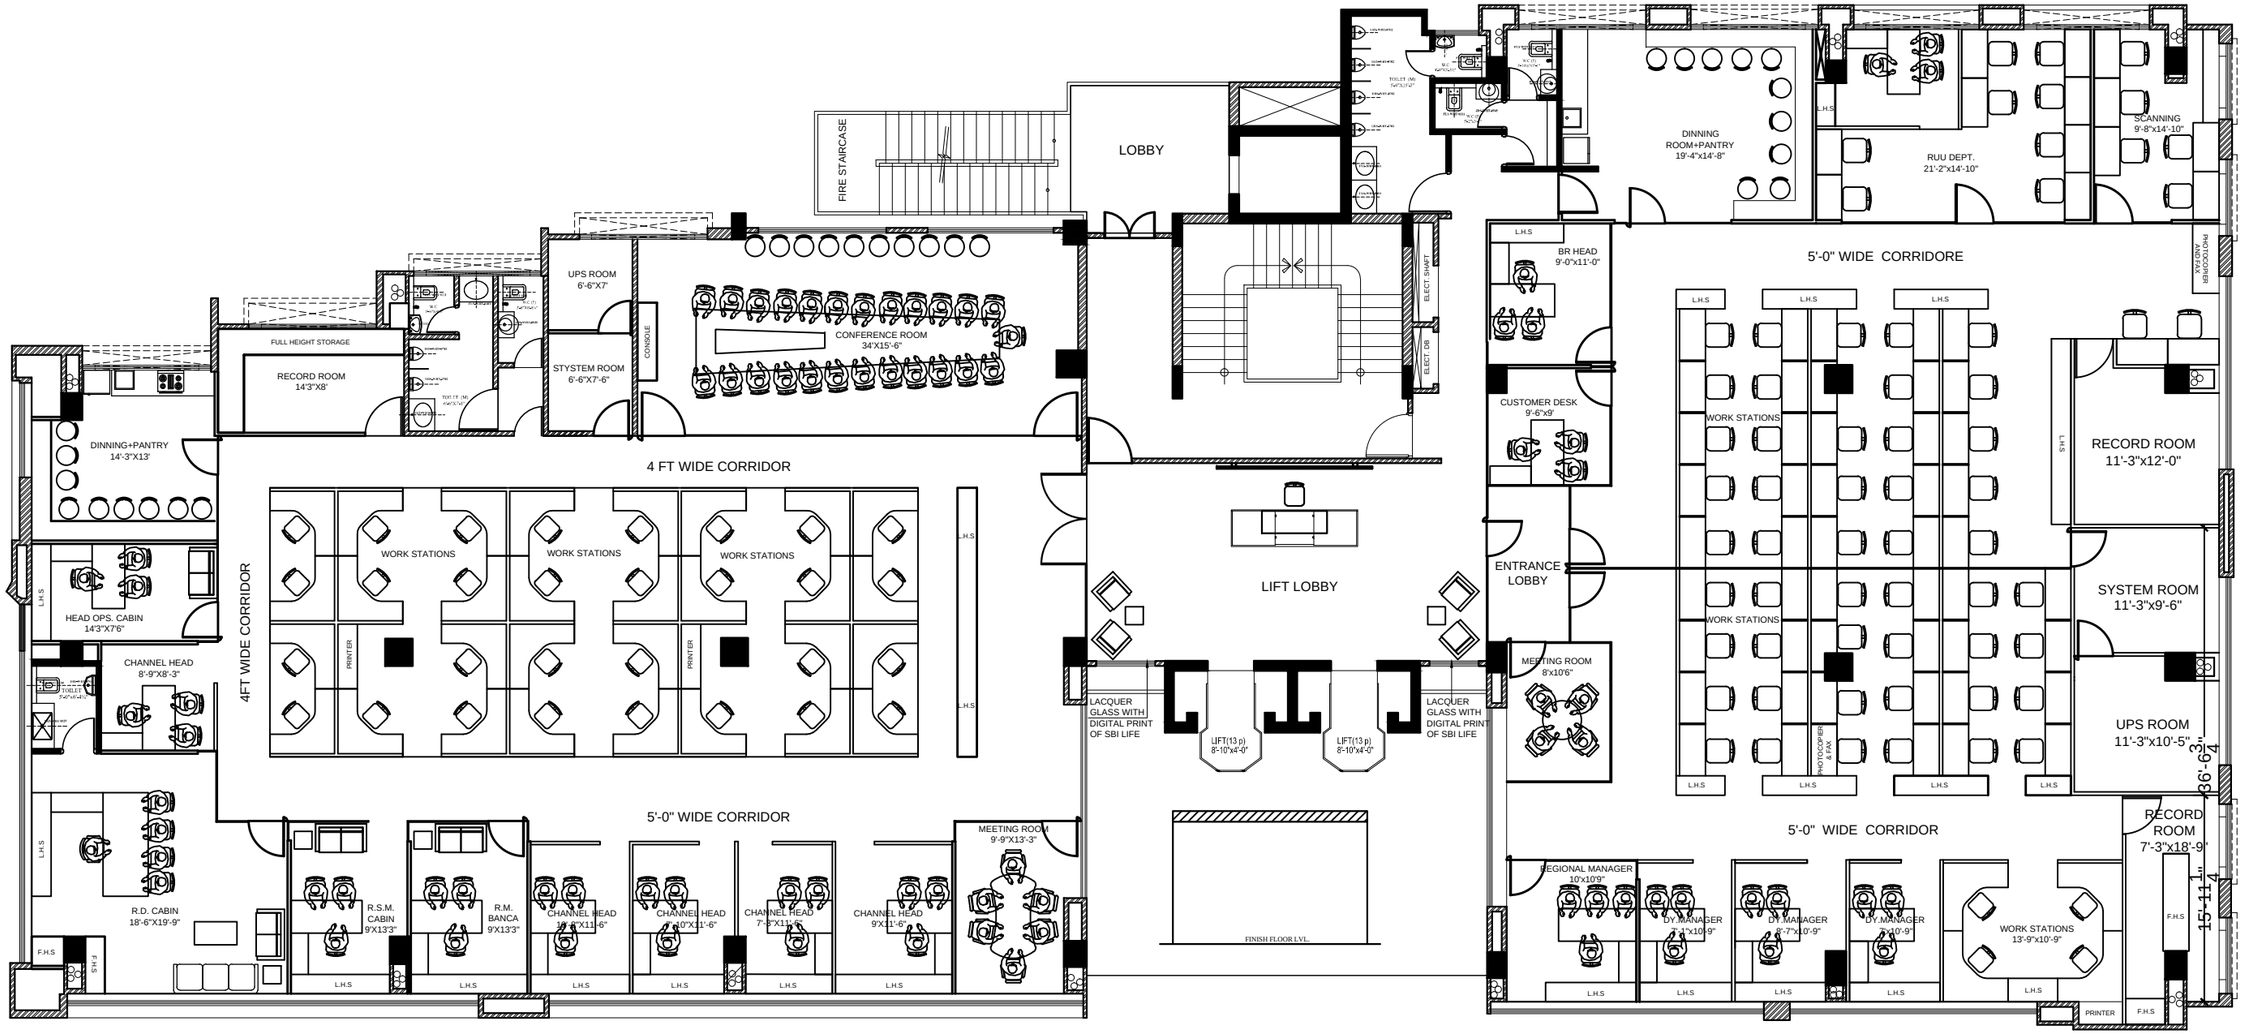

REGIONAL OFFICE

BANCA

PROJECT:
INTERIOR & FURNISHING WORK FOR SBI LIFE AT ARG GROUP CORPORATE PARK.
(JAIPUR)

DATE	REVISION

FOR TENDER ONLY

NOTES:
This drawing is a property of **THE GRID**
Any modification to the drawing or re-use can be done after written permission from **THE GRID**

DRG TITLE : LAYOUT PLAN			
DRG.NO: TG/SBILIFE/JP/2016-17/TNDR-01			
DATE : 16/12/2016	SCALE: N.T.S.		
DRWN BY: NITIN		SHEET NO:	1
CHKD BY: AP			

architects:
THE GRID
architects and interior designers
e-326, greater kailash-II,
new delhi-110 048
ph :011-2922 1089
telefax : 011-29221090