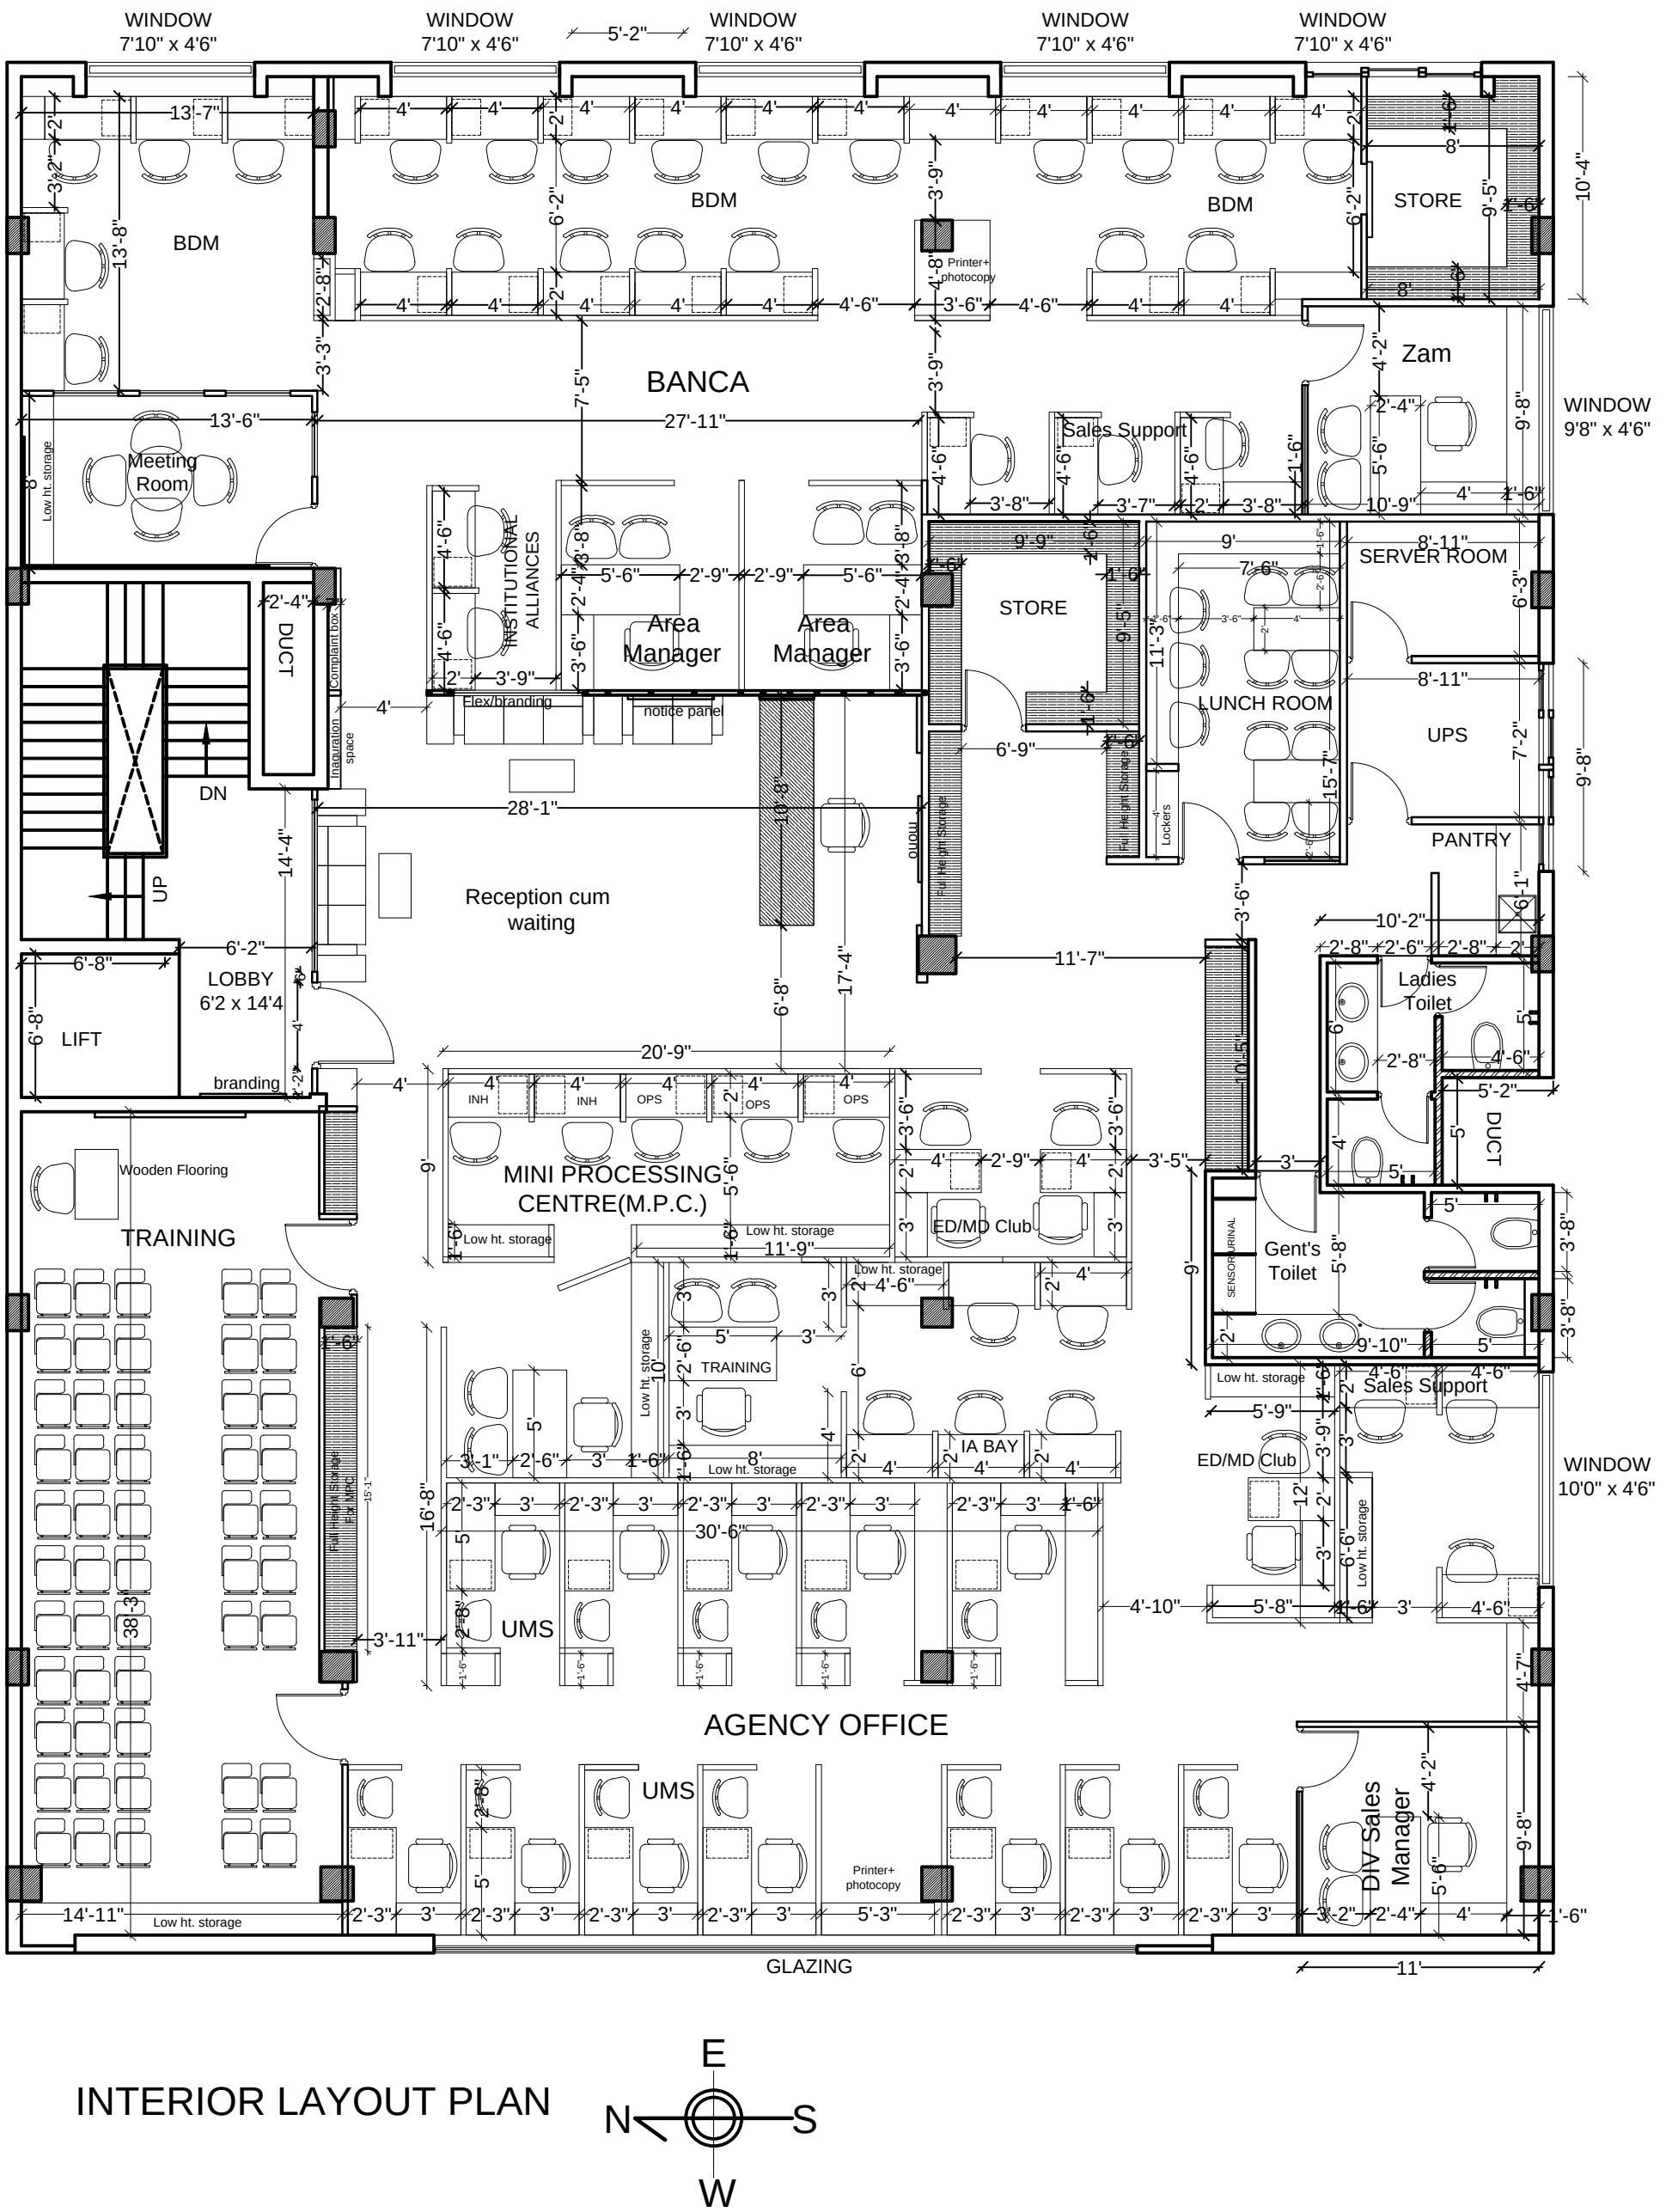

INTERIOR LAYOUT PLAN

COPYRIGHT: THIS DRAWING IS COPYRIGHT OF DESIGN AVENUES ARCHITECTS AND IS NOT TO BE COPIED WITHOUT PERMISSION.

PROPOSED DESIGN FOR
SBI LIFE

TITLE	STATUS	DWG. NO./DATE	NORTH
: Conceptual Plan	☑ Prelim ☐ GFC	:20 july2017 CKD BY AR. MANOJ CHOUBEY DRAWN BY Madhulika	

Architects :
Design Avenues
E-MAIL.
designavenues@rediffmail.com

Main office:
Bhopal
125, LAKSHMI PLAZA, F-4, M.P. NAGAR, ZONE-II, BHOPAL-11
TEL.: 0755-2550200

Branch office:
Indore
33 , MANISHPURI , SAKET , INDORE.
PH: 2566487

FILE ADDRESS : Z:_A_Z\S\SBI Life Ins\NEW BRANCH_NEAR ISBT\tender working\18 aug 2017.dwg