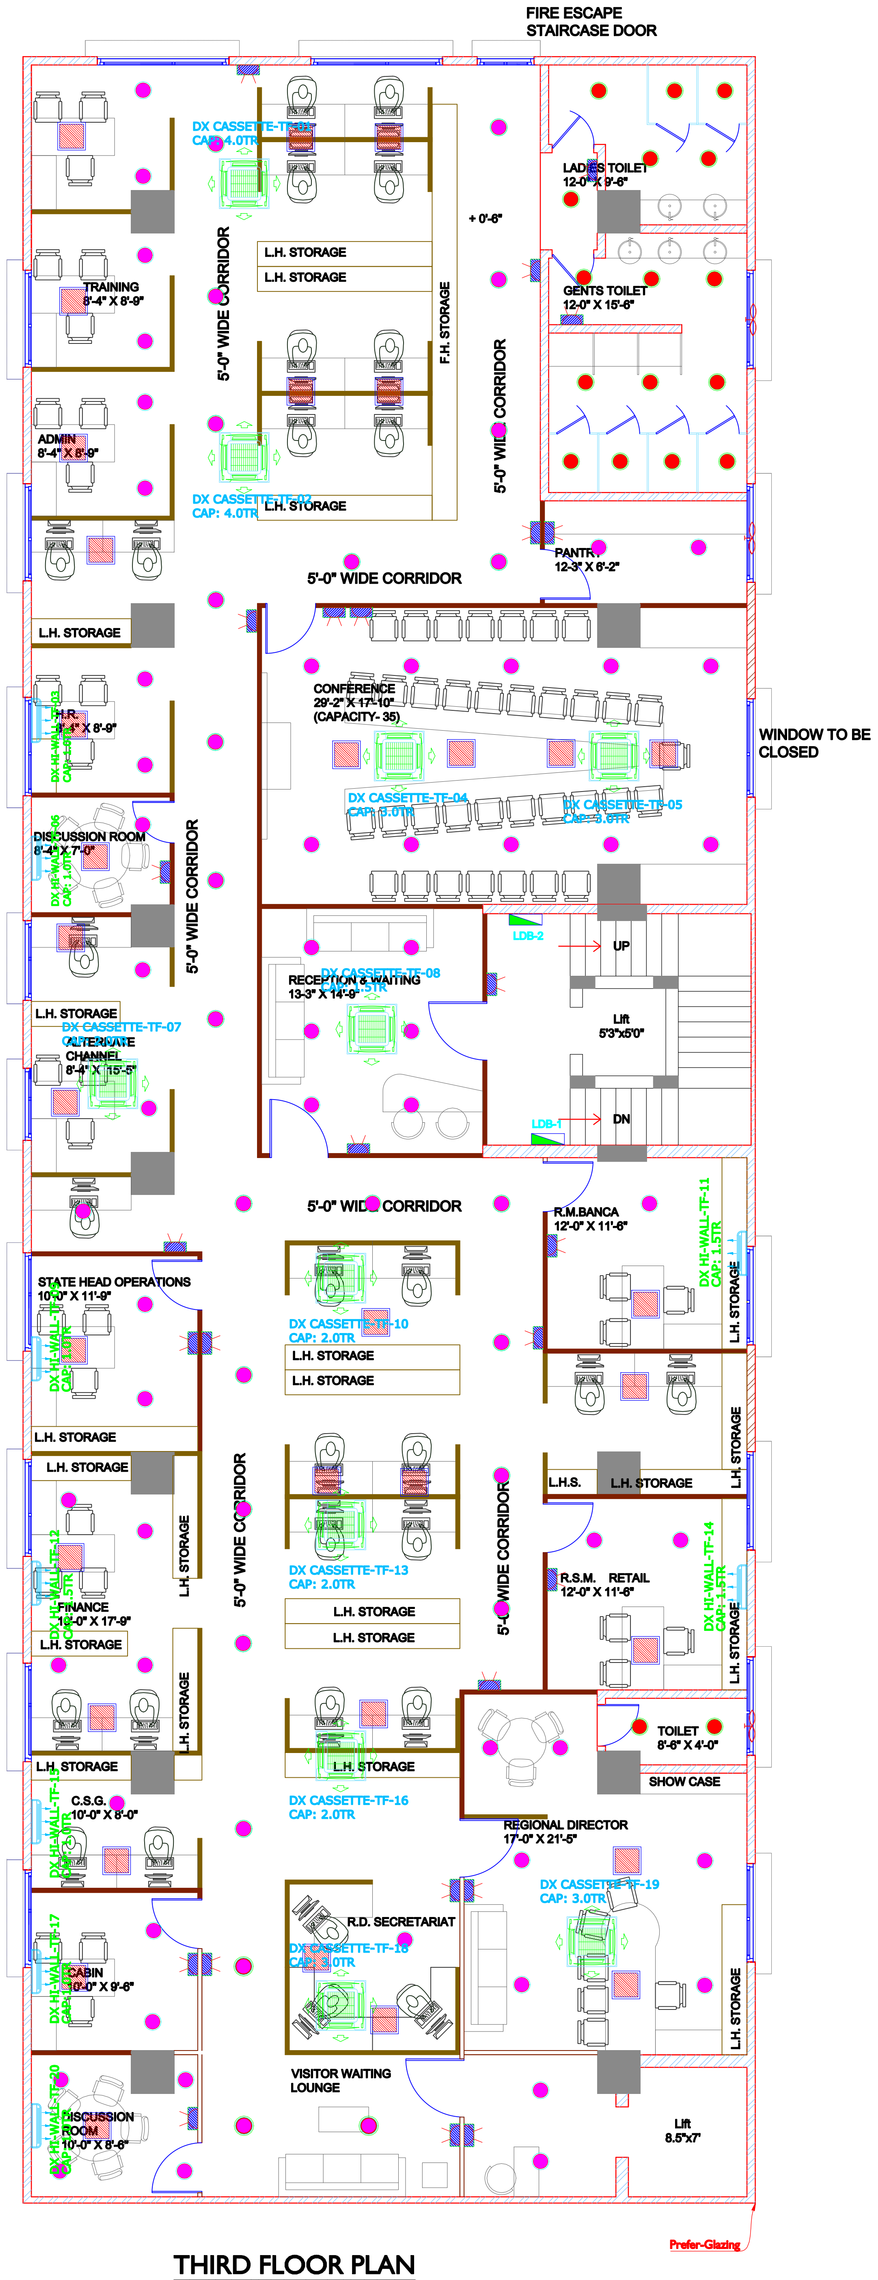

THIRD FLOOR PLAN

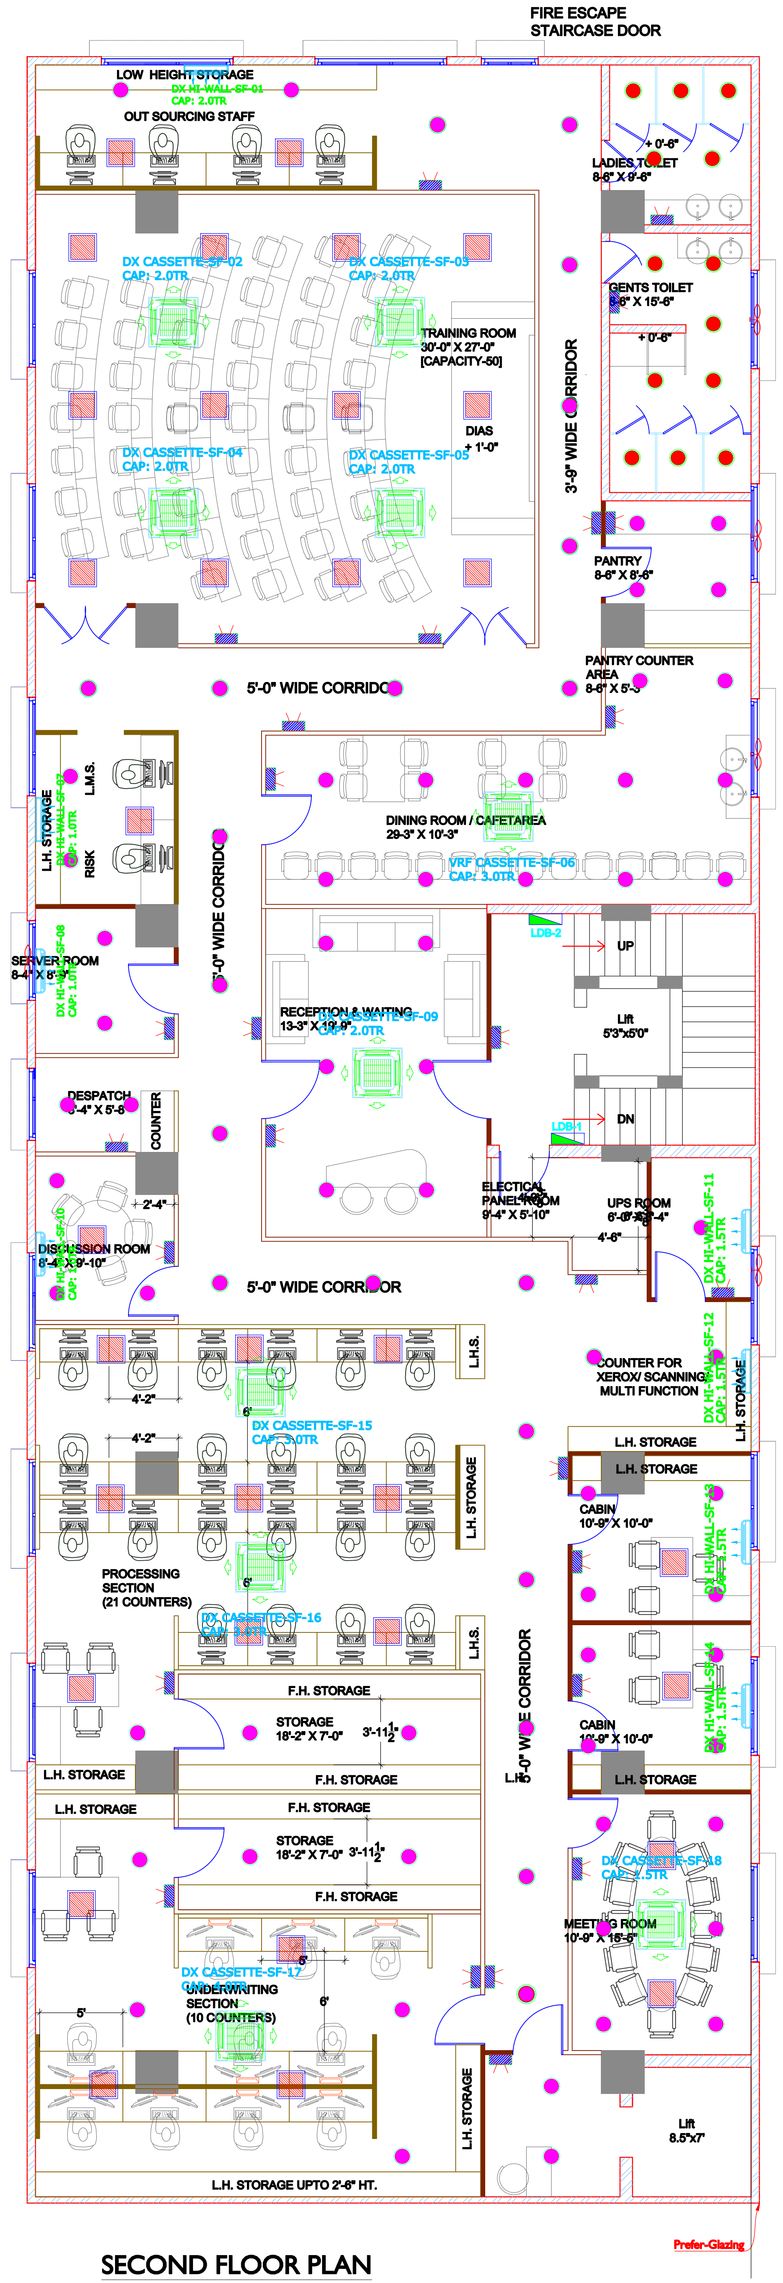

SECOND FLOOR PLAN

NOTES :

1. ALL DIMENSIONS ARE IN FEET & INCHES, UNLESS OTHERWISE SPECIFIED.
2. DO NOT SCALE DRAWING. FOLLOW WRITTEN DIMENSIONS ONLY.

LIGHTING LEGEND: SECOND FLOOR

SYMBOL	DESCRIPTION	QTY
	32W	33
	12.3W	13
	6.7W	85
	SWITCH BOARD	27
	LIGHT DISTRIBUTION BOARD(PDB)	02
	EXHAUST FAN	04

LIGHTING LEGEND: THIRD FLOOR

SYMBOL	DESCRIPTION	QTY
	32W	33
	12.3W	18
	6.7W	79
	SWITCH BOARD	27
	LIGHT DISTRIBUTION BOARD(PDB)	02
	EXHAUST FAN	04

REVISION :

S.NO	REV.NO	REMARKS	SIGN

CONSULTANT :

S I L P A R U P A

Architects & Engineers
No : 8-2-293/k/49, Phase - III,
Kamalapuri Colony,
Srinagar Colony Extension,
Hyderabad - 500073.
Ph.No : 040-23542340
E-mail : silparupa2017@gmail.com

NORTH :

E N S W

PROJECT :

PROPOSED INTERIORS OF S.B.I LIFE INSURANCE OFFICE, VIJAYAWADA..

TITLE :

FLOOR PLAN

CLIENT :

S.B.I LIFE INSURANCE

AREA STATEMENT :

DRAWN :	DEALT :	CHECKED :
T.S.N	R.K	R.K

DRAWING NO. :	DATE :
SBILIFE/AR/10	01-07-2017